B

SHEET 3 0F 4

JOHN | JOE
SHAFFNER | STEWART
PRODUCTION DESIGN

9080 WONDERLAND PARK AVENUE LA, CA 90046
323-650-6939 | FAX 323-650-4807

19th ANNUAL SCREEN ACTORS GUILD AWARDS
WATCH SUNDAY JANUARY 27

SHRINE LOBBY -PRESS
Ground Plan

VENUE: Shrine Auditorium
PRODUCER: Jeff Margolis Productions

DRAWN BY: Mickey Moscynski
DATE DRAWN: 01-09-2013
SCALE: 1/8" = 1'-0"
LIVE: SUNDAY 01-27-2013
REVISIONS:
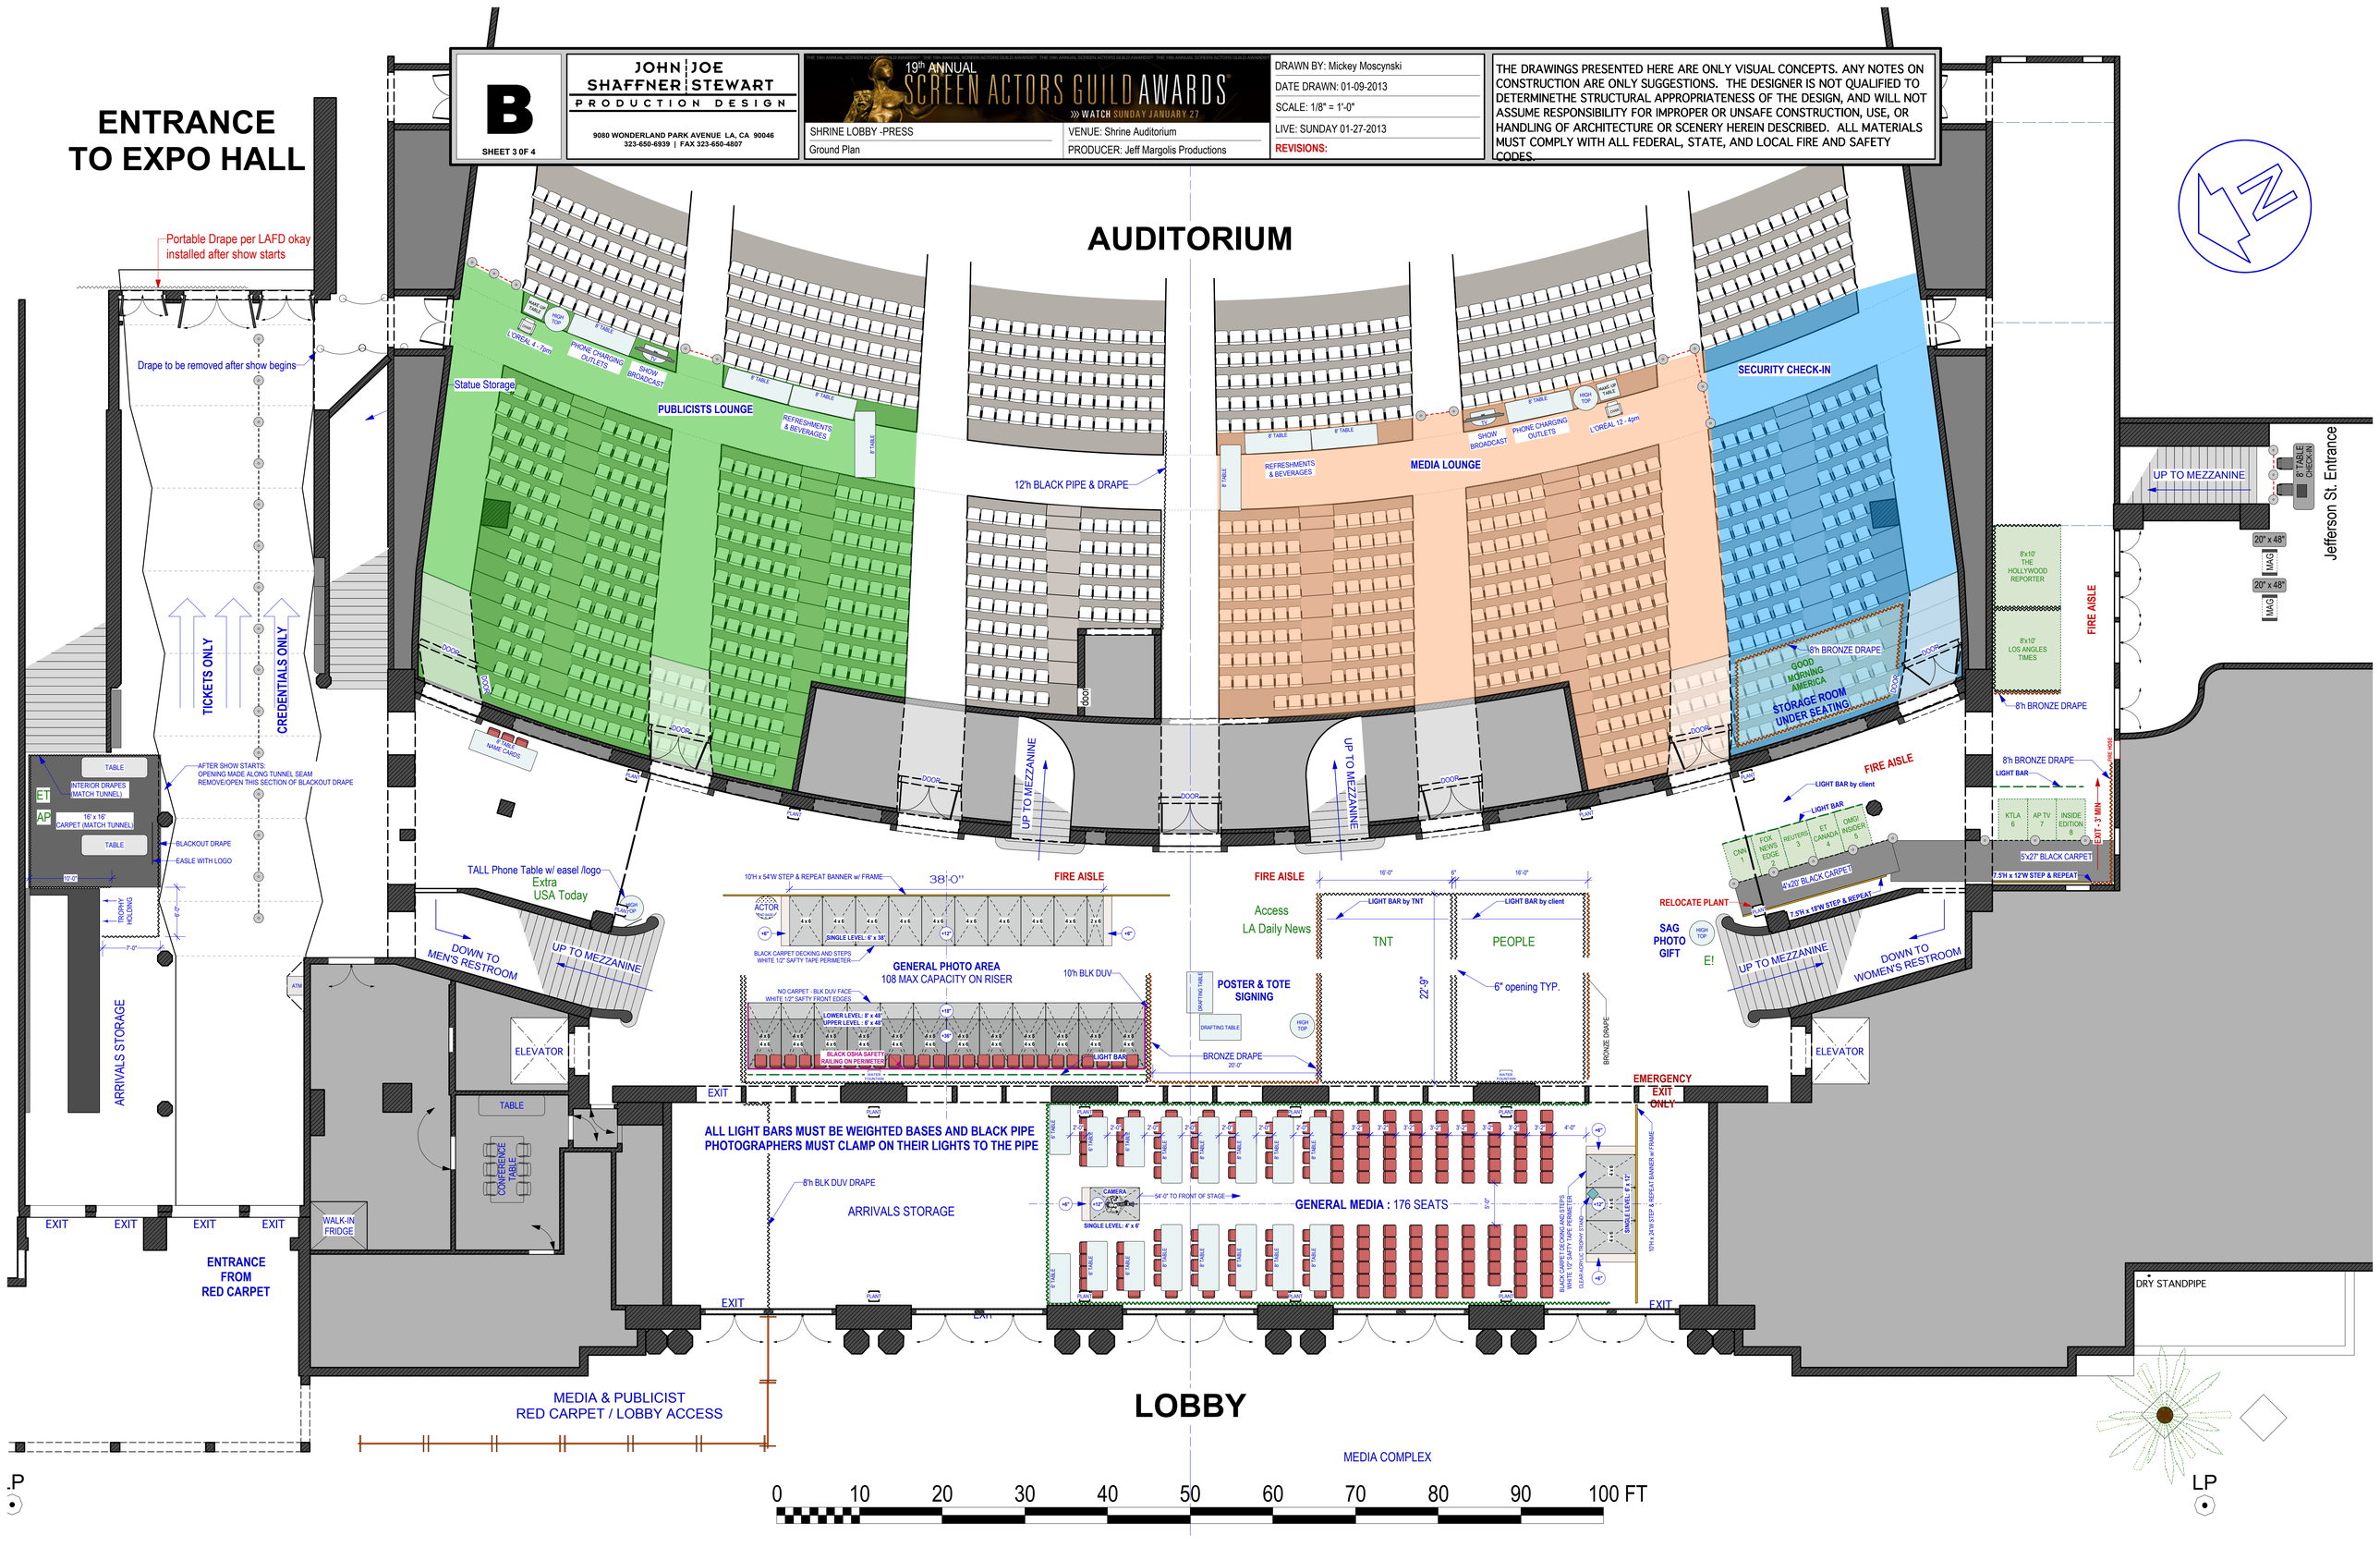
THE DRAWINGS PRESENTED HERE ARE ONLY VISUAL CONCEPTS. ANY NOTES ON CONSTRUCTION ARE ONLY SUGGESTIONS. THE DESIGNER IS NOT QUALIFIED TO DETERMINETHE STRUCTURAL APPROPRIATENESS OF THE DESIGN, AND WILL NOT ASSUME RESPONSIBILITY FOR IMPROPER OR UNSAFE CONSTRUCTION, USE, OR HANDLING OF ARCHITECTURE OR SCENERY HEREIN DESCRIBED. ALL MATERIALS MUST COMPLY WITH ALL FEDERAL, STATE, AND LOCAL FIRE AND SAFETY CODES.