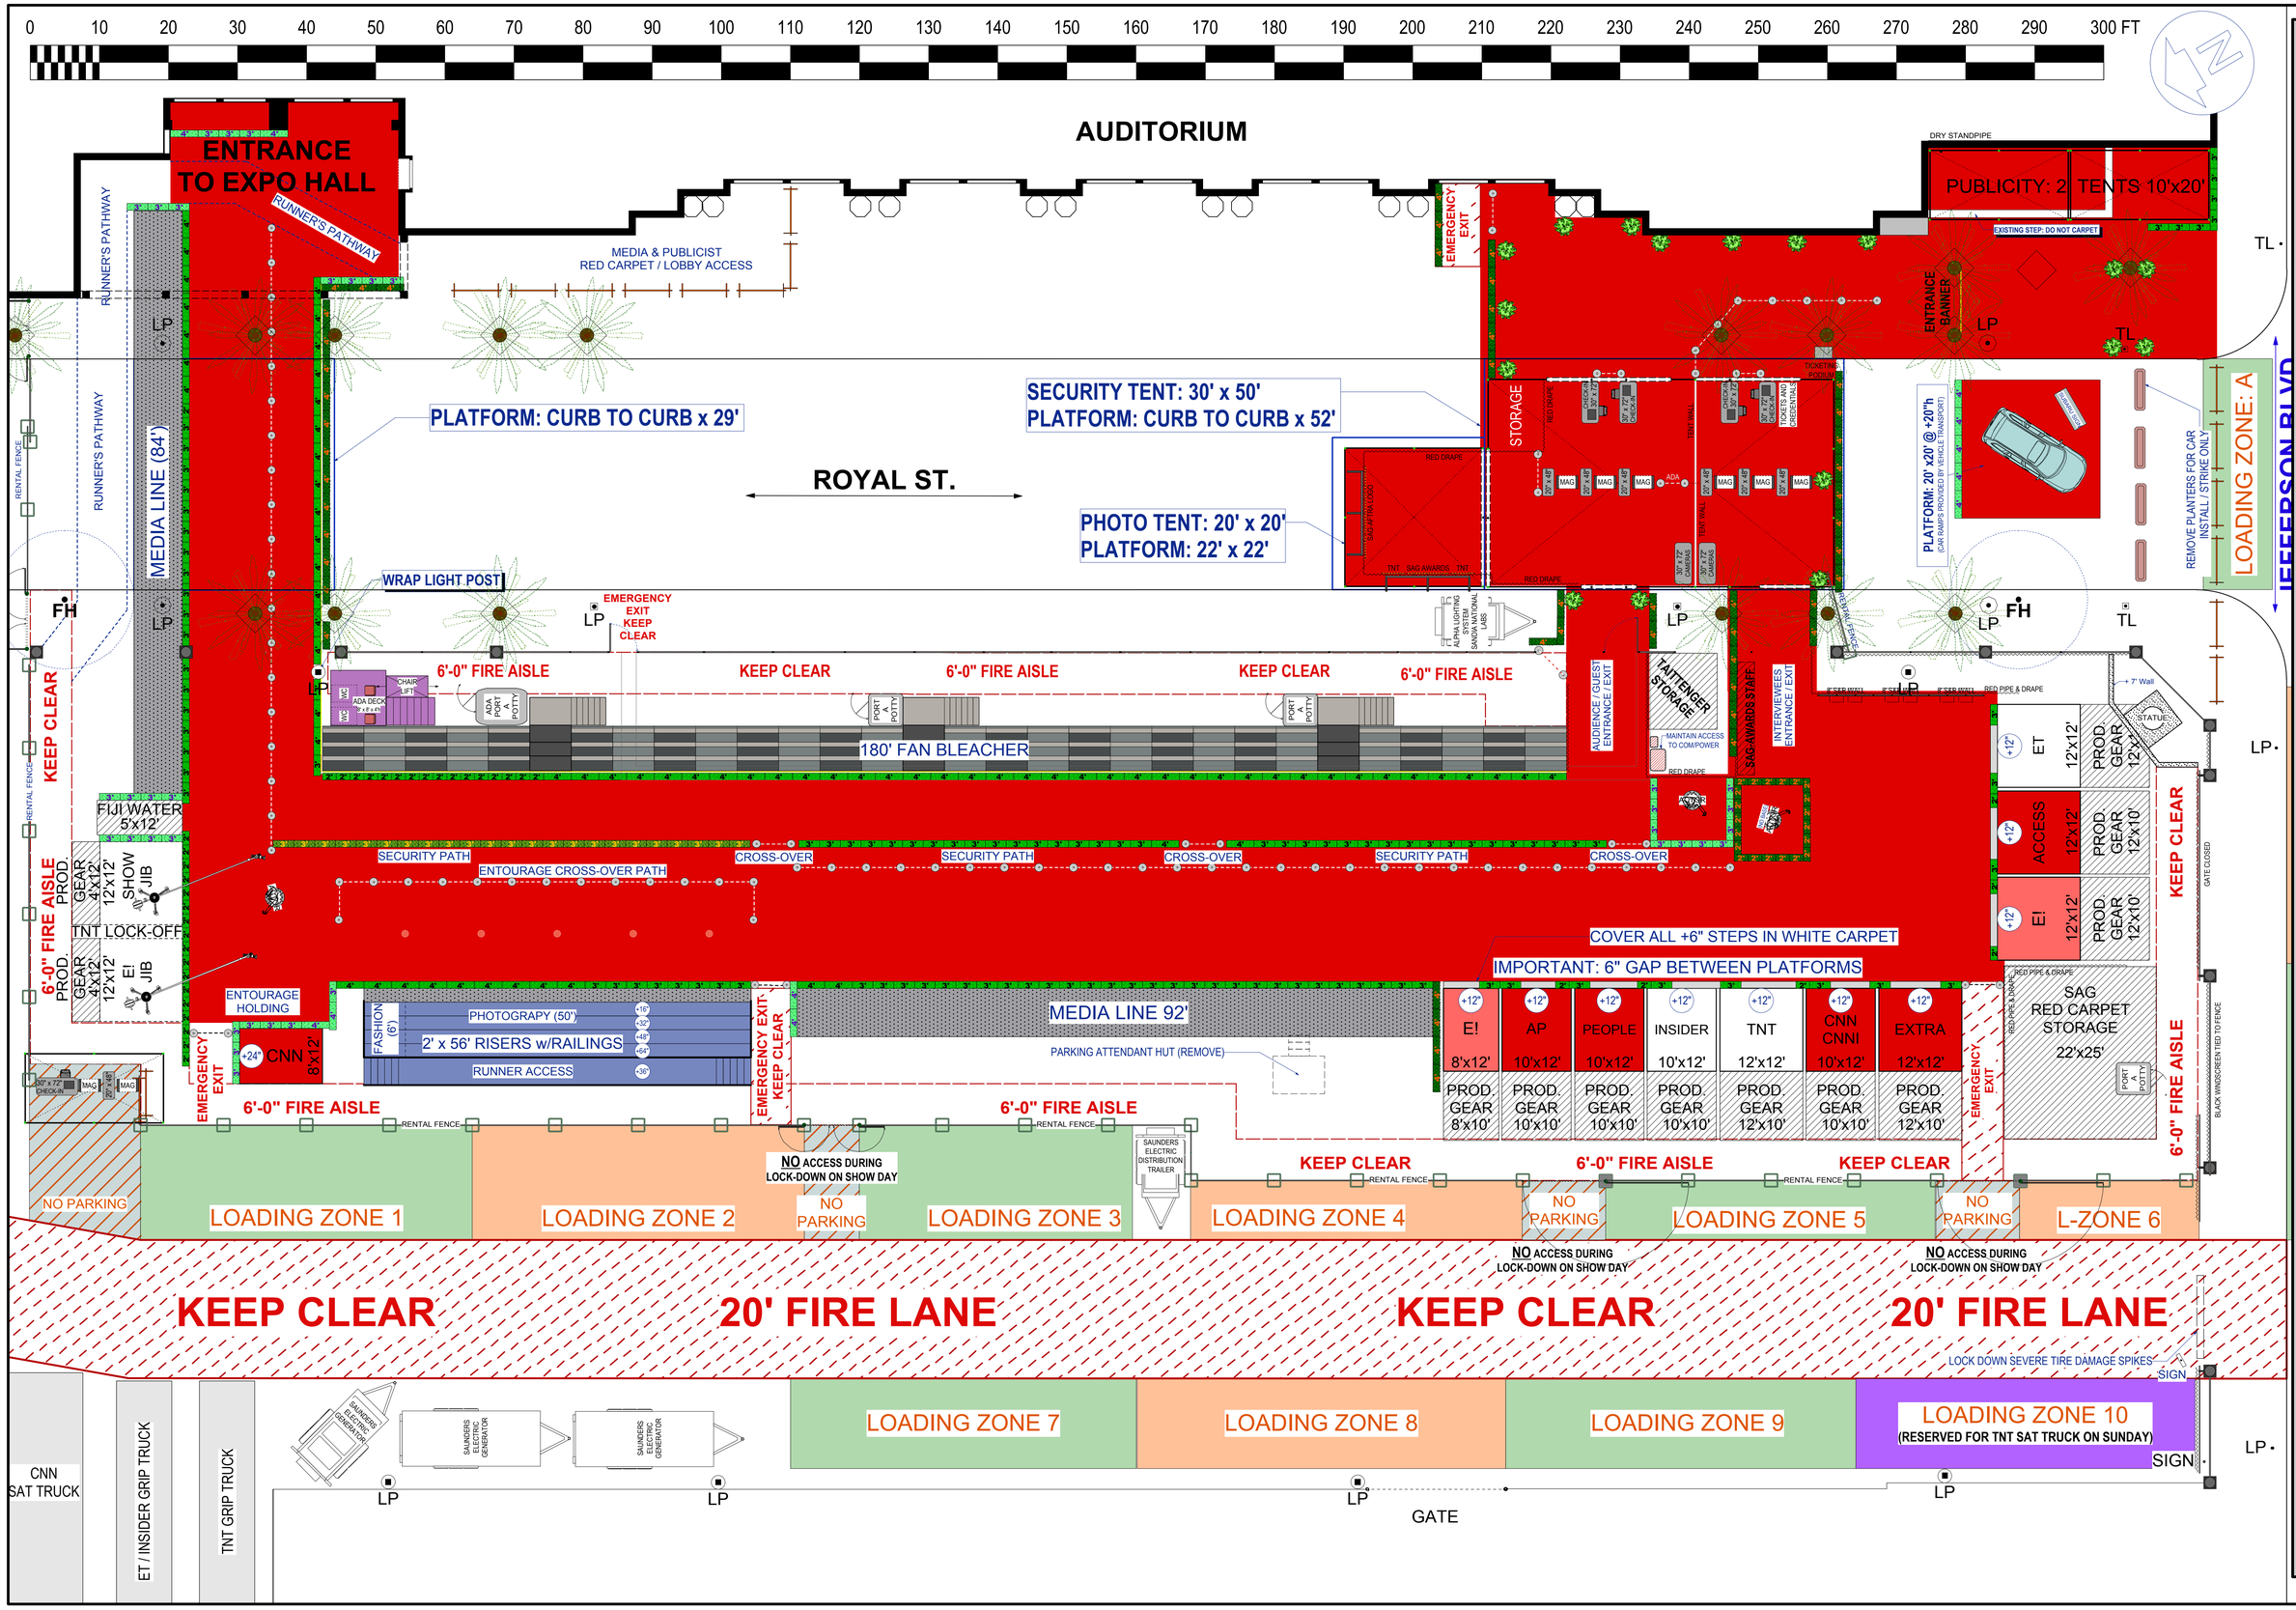


THE DRAWINGS PRESENTED HERE ARE ONLY VISUAL CONCEPTS. ANY NOTES ON CONSTRUCTION ARE ONLY SUGGESTIONS. THE DESIGNER IS NOT QUALIFIED TO DETERMINETHE STRUCTURAL APPROPRIATENESS OF THE DESIGN, AND WILL NOT ASSUME RESPONSIBILITY FOR IMPROPER OR UNSAFE CONSTRUCTION, USE, OR HANDLING OF ARCHITECTURE OR SCENERY HEREIN DESCRIBED. ALL MATERIALS MUST COMPLY WITH ALL FEDERAL, STATE, AND LOCAL FIRE AND SAFETY CODES.

DRAWN BY: Mickey Moscynski
DATE DRAWN: 01-23-2013
SCALE 1" = 10'-0"
LIVE: SUNDAY 01-27-2013

19th ANNUAL SCREEN ACTORS GUILD AWARDS
>>> WATCH SUNDAY, JANUARY 27
VENUE: Shrine Auditorium
PRODUCER: Jeff Margolis Productions
WEST LOT ARRIVALS -RED CARPET ONLY
GROUND PLAN (SEE SHEET A2 FOR FULL WEST LOT GP)

JOHN JOE SHAFFNER STEWART
PRODUCTION DESIGN
9050 WONDERLAND PARK AVENUE LA, CA 90046
323-650-8939 | FAX 323-650-6907

A1
SHEET 1 OF 4